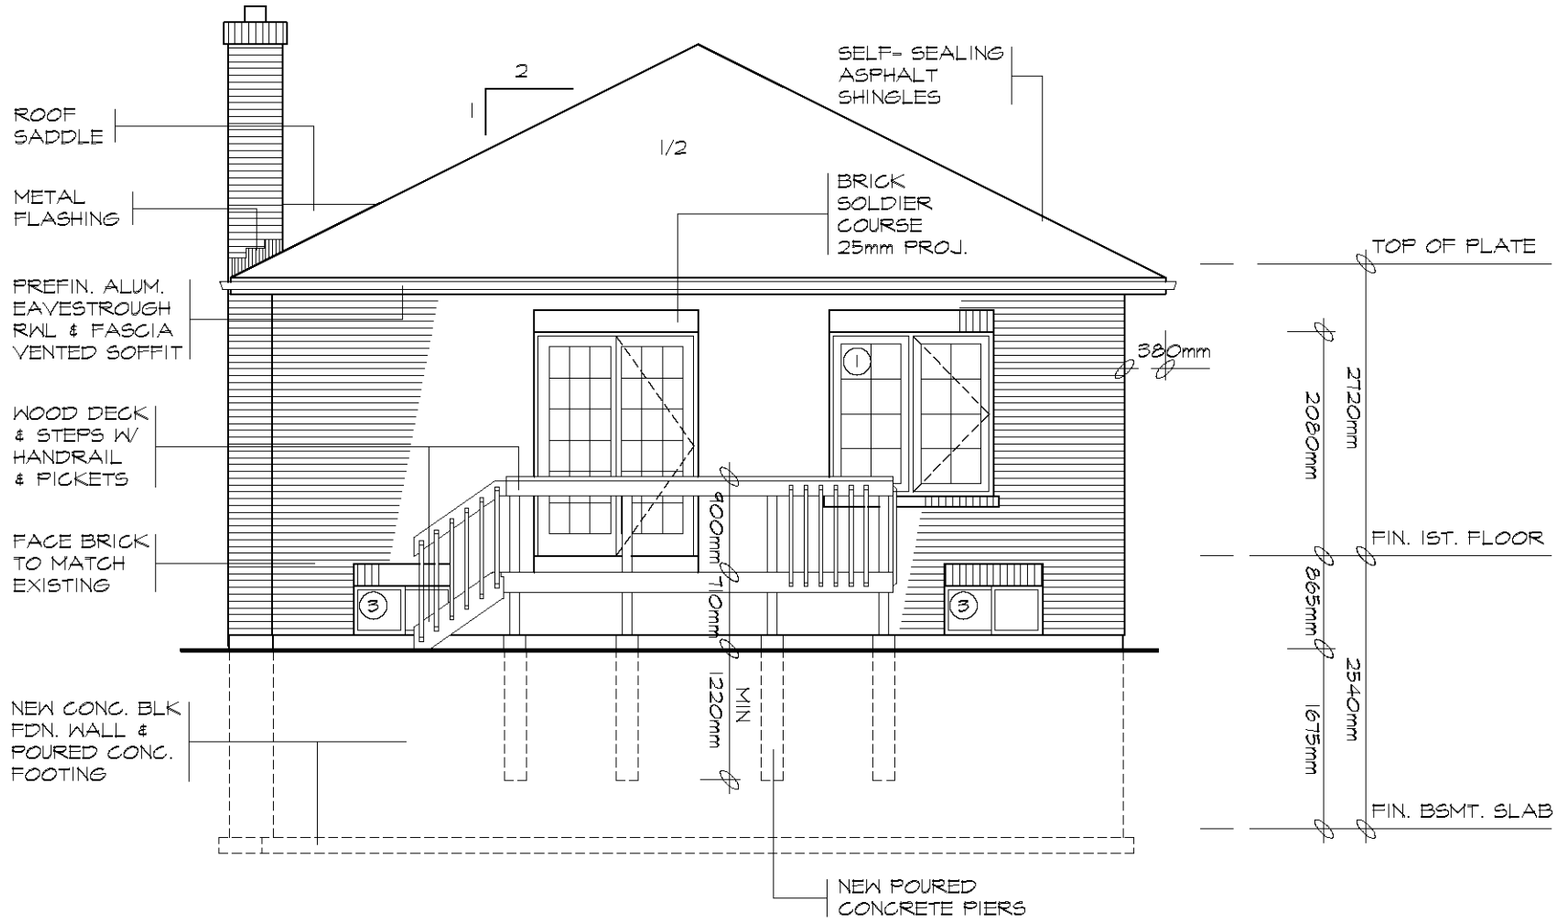

NORTH ELEVATION

SCALE 1:50

TACBOC
STANDARD DETAIL

TITLE
SAMPLE DRAWING
ELEVATION

DWG. NO.
A03d

2007